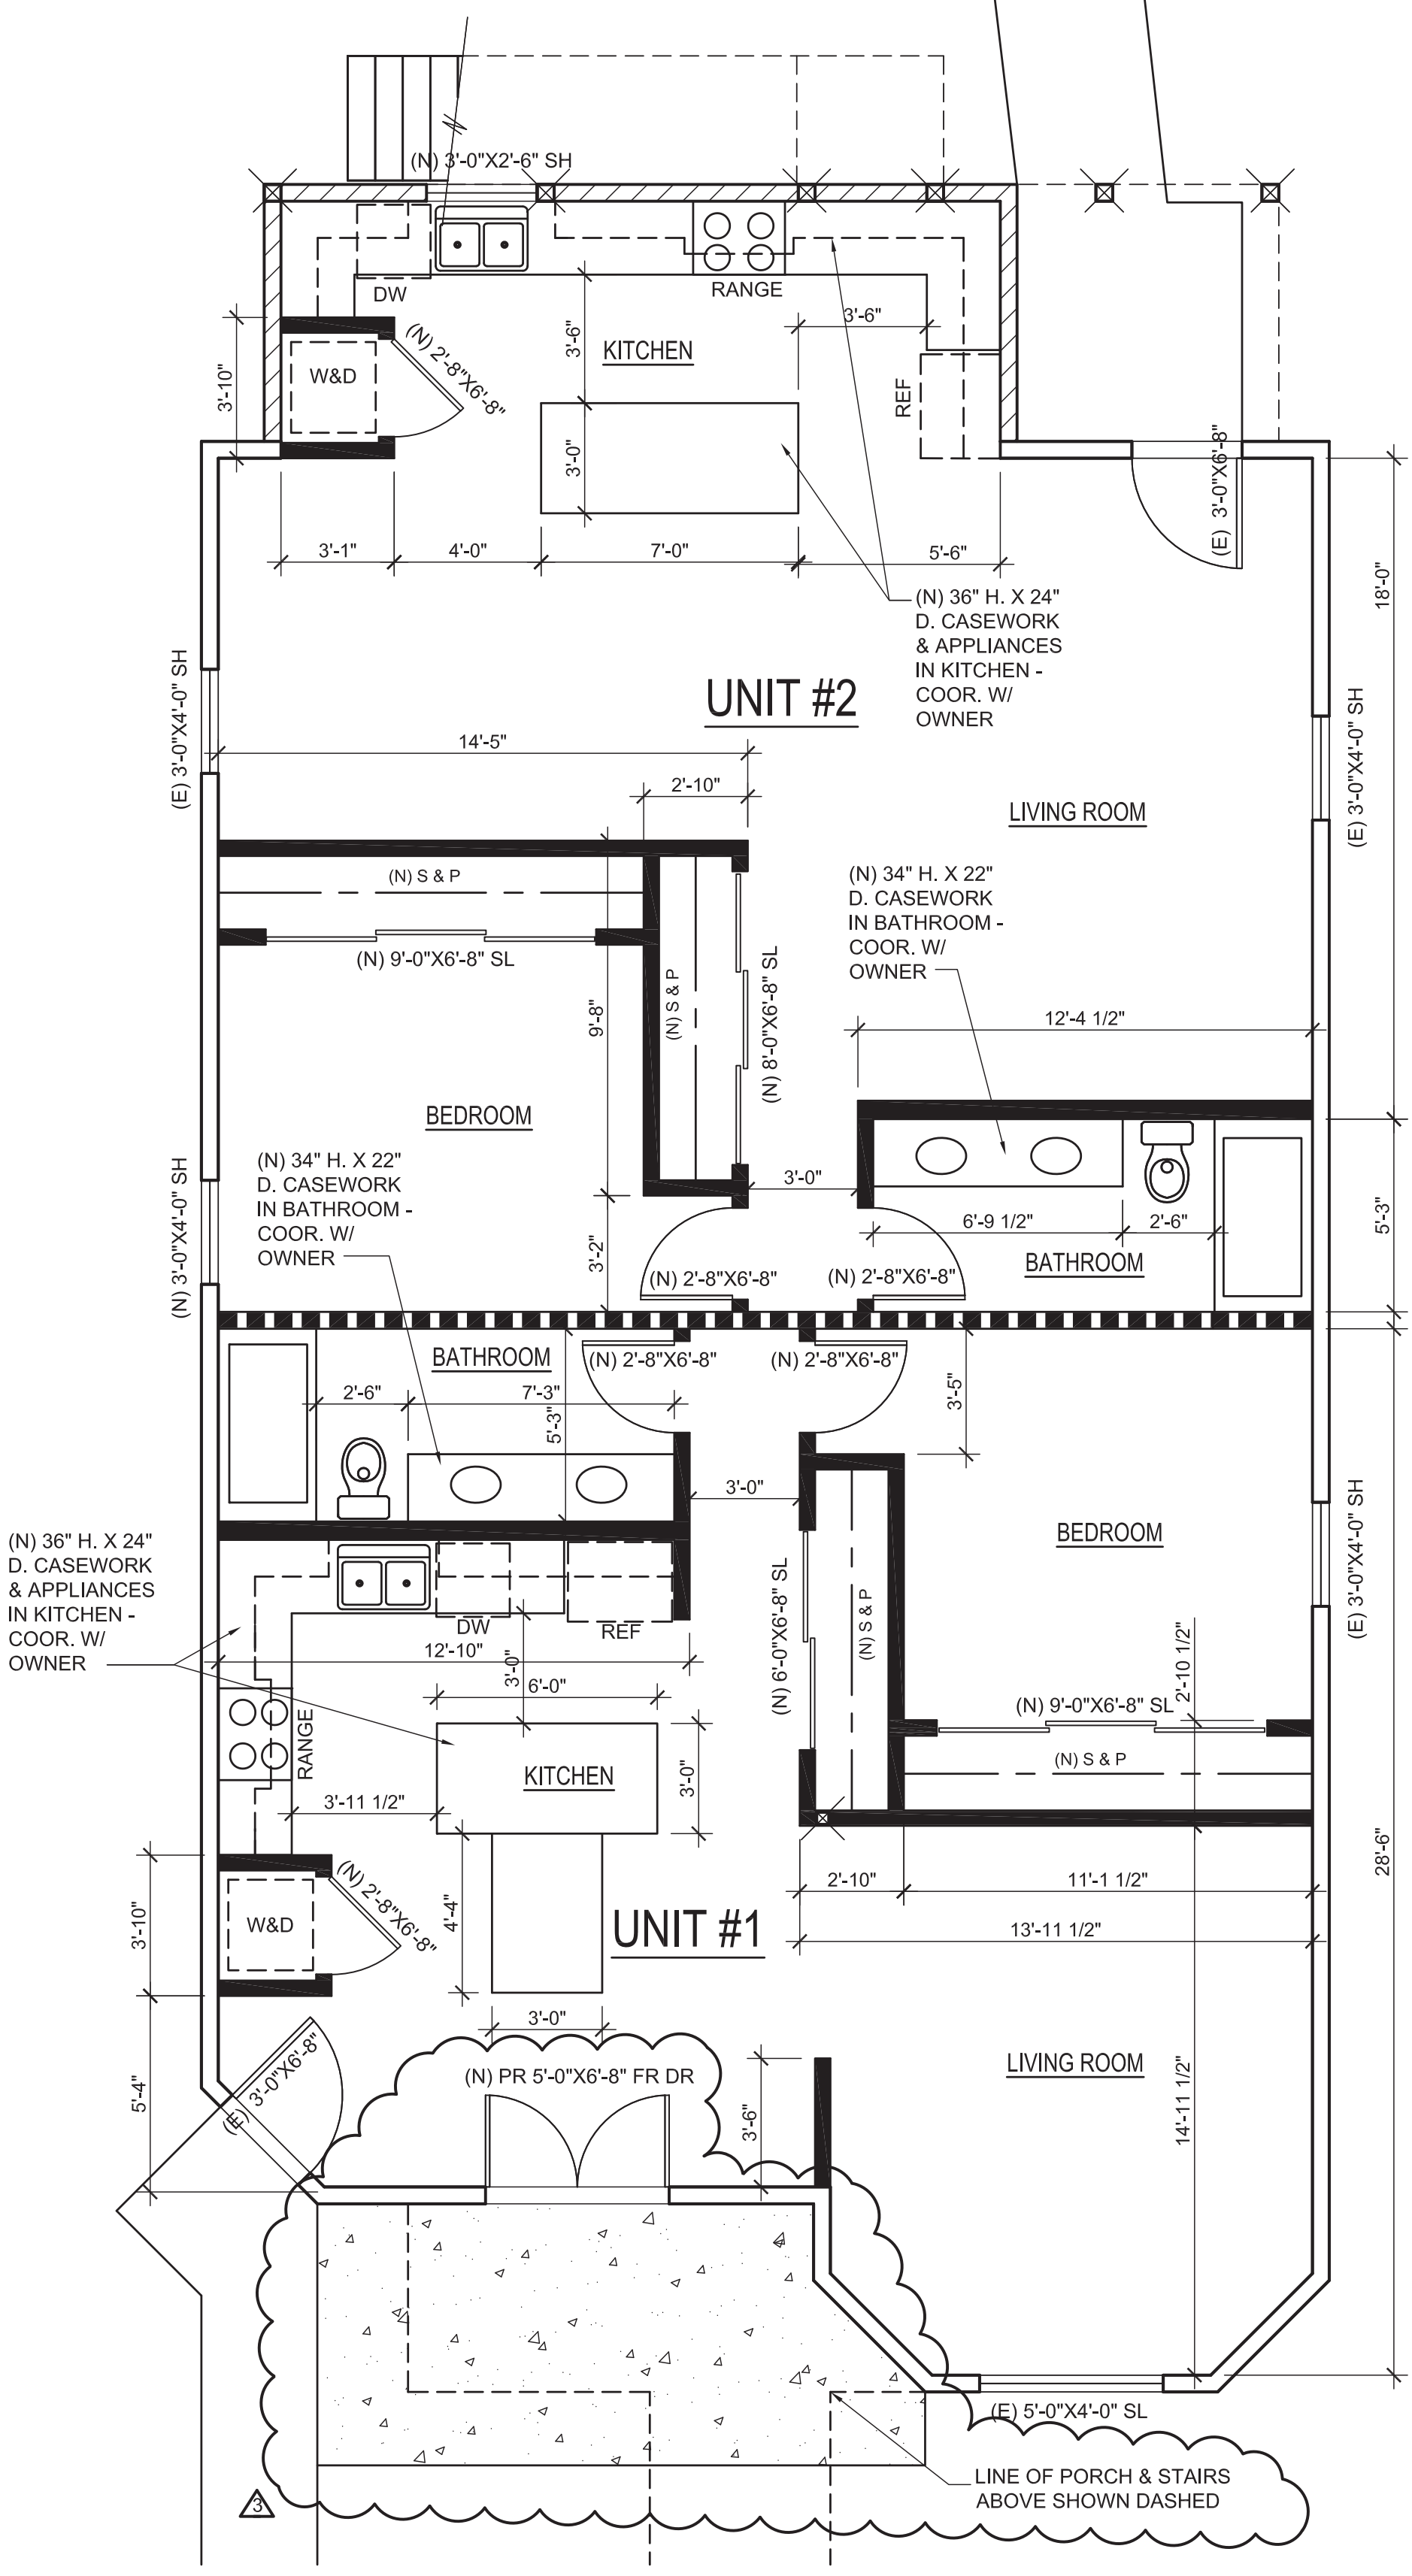
(N) 3'-0"X2'-6" SH
DW
RANGE
KITCHEN
3'-6"
3'-6"
W&D
(N) 2'-8"X6'-8"
3'-10"
REF
3'-0"
3'-1"
4'-0"
7'-0"
5'-6"
(E) 3'-0"X6'-8"
18'-0"
(N) 36" H. X 24" D. CASEWORK & APPLIANCES IN KITCHEN - COOR. W/ OWNER
UNIT #2
14'-5"
2'-10"
LIVING ROOM
(E) 3'-0"X4'-0" SH
(N) S & P
(N) 9'-0"X6'-8" SL
(N) 34" H. X 22" D. CASEWORK IN BATHROOM - COOR. W/ OWNER
9'-8"
(N) S & P
(N) 8'-0"X6'-8" SL
12'-4 1/2"
BEDROOM
(N) 34" H. X 22" D. CASEWORK IN BATHROOM - COOR. W/ OWNER
3'-0"
6'-9 1/2"
2'-6"
5'-3"
3'-2"
(N) 2'-8"X6'-8"
(N) 2'-8"X6'-8"
BATHROOM
BATHROOM
(N) 2'-8"X6'-8"
(N) 2'-8"X6'-8"
2'-6"
7'-3"
5'-3"
3'-5"
3'-0"
BEDROOM
(N) 36" H. X 24" D. CASEWORK & APPLIANCES IN KITCHEN - COOR. W/ OWNER
DW
REF
12'-10"
3'-0"
6'-0"
(N) 6'-0"X6'-8" SL
(N) S & P
(N) 9'-0"X6'-8" SL
2'-10 1/2"
RANGE
KITCHEN
3'-0"
3'-11 1/2"
(N) S & P
2'-10"
11'-1 1/2"
28'-6"
3'-10"
W&D
(N) 2'-8"X6'-8"
4'-4"
UNIT #1
13'-11 1/2"
3'-0"
5'-4"
(E) 3'-0"X6'-8"
(N) PR 5'-0"X6'-8" FR DR
3'-6"
LIVING ROOM
14'-11 1/2"
(E) 5'-0"X4'-0" SL
LINE OF PORCH & STAIRS ABOVE SHOWN DASHED
3

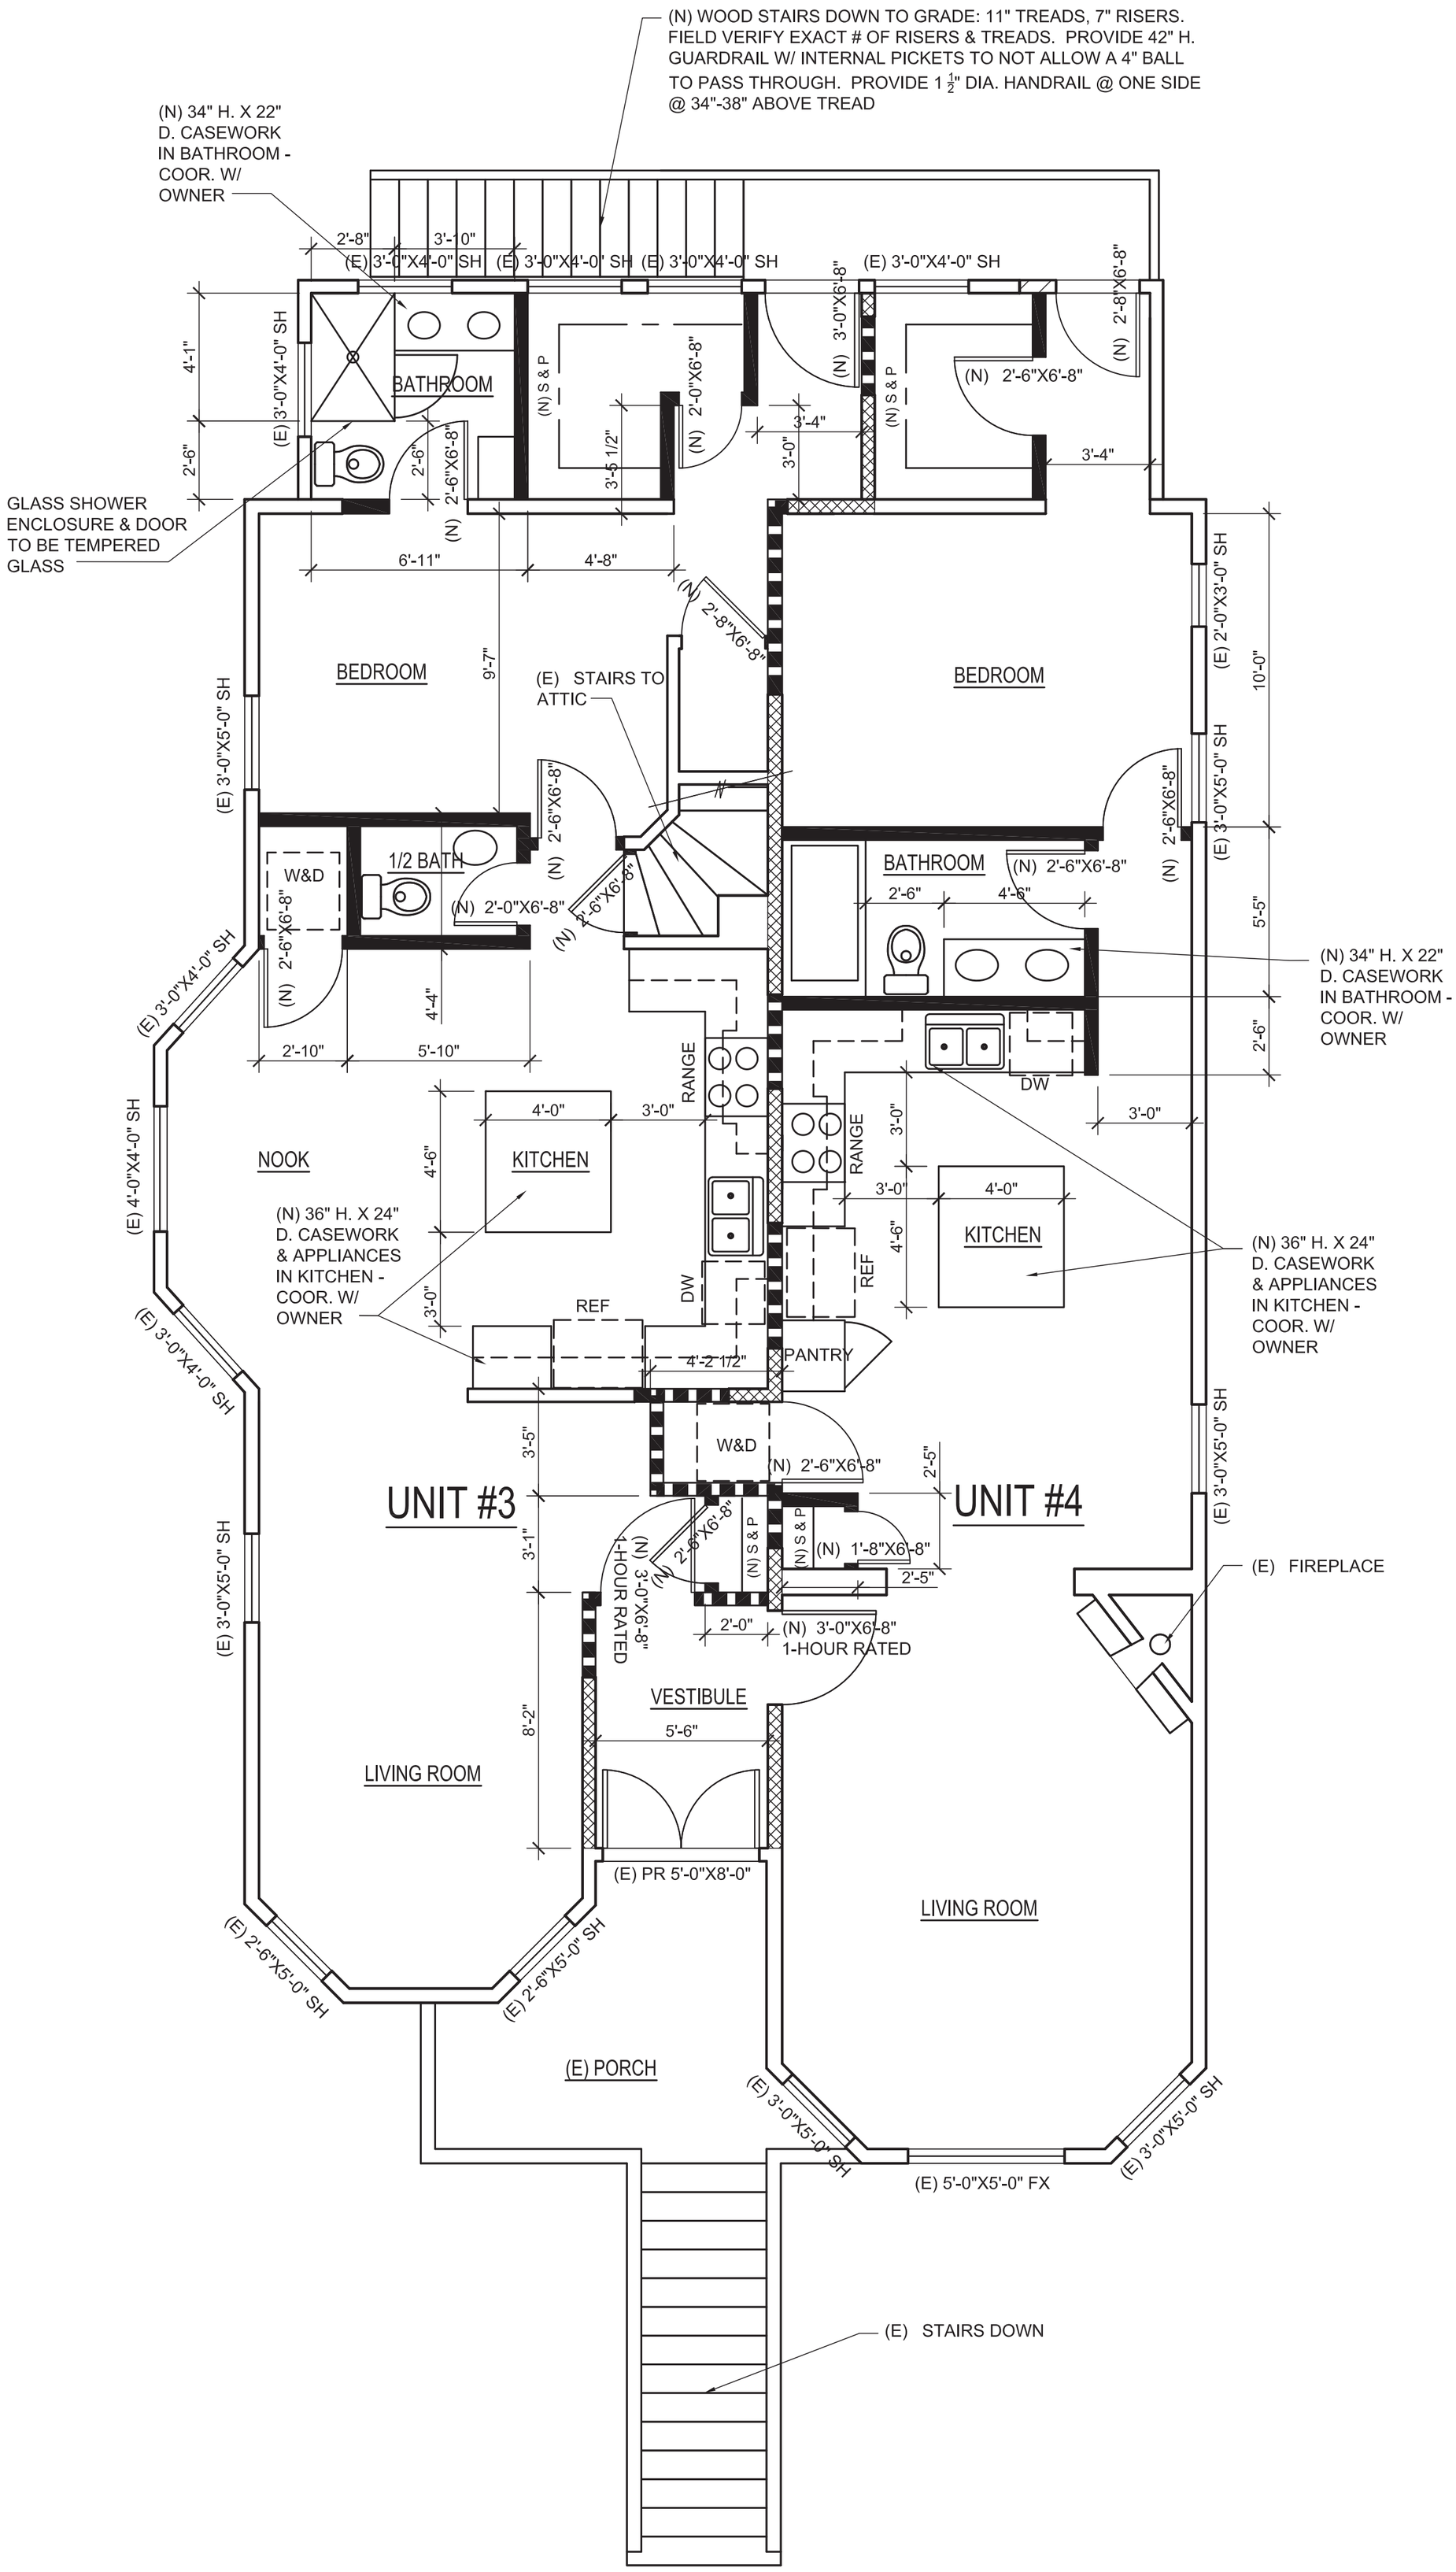
(N) WOOD STAIRS DOWN TO GRADE: 11" TREADS, 7" RISERS. FIELD VERIFY EXACT # OF RISERS & TREADS. PROVIDE 42" H. GUARDRAIL W/ INTERNAL PICKETS TO NOT ALLOW A 4" BALL TO PASS THROUGH. PROVIDE 1 1/2" DIA. HANDRAIL @ ONE SIDE @ 34"-38" ABOVE TREAD
(N) 34" H. X 22" D. CASEWORK IN BATHROOM - COOR. W/ OWNER
GLASS SHOWER ENCLOSURE & DOOR TO BE TEMPERED GLASS
BATHROOM
BEDROOM
1/2 BATH
W&D
(E) STAIRS TO ATTIC
BATHROOM
BEDROOM
(N) 34" H. X 22" D. CASEWORK IN BATHROOM - COOR. W/ OWNER
NOOK
KITCHEN
RANGE
DW
REF
PANTRY
KITCHEN
(N) 36" H. X 24" D. CASEWORK & APPLIANCES IN KITCHEN - COOR. W/ OWNER
(N) 36" H. X 24" D. CASEWORK & APPLIANCES IN KITCHEN - COOR. W/ OWNER
UNIT #3
UNIT #4
(N) 3'-0"X6'-8" 1-HOUR RATED
(N) 3'-0"X6'-8" 1-HOUR RATED
(E) FIREPLACE
VESTIBULE
LIVING ROOM
(E) PR 5'-0"X8'-0"
LIVING ROOM
(E) PORCH
(E) 5'-0"X5'-0" FX
(E) STAIRS DOWN